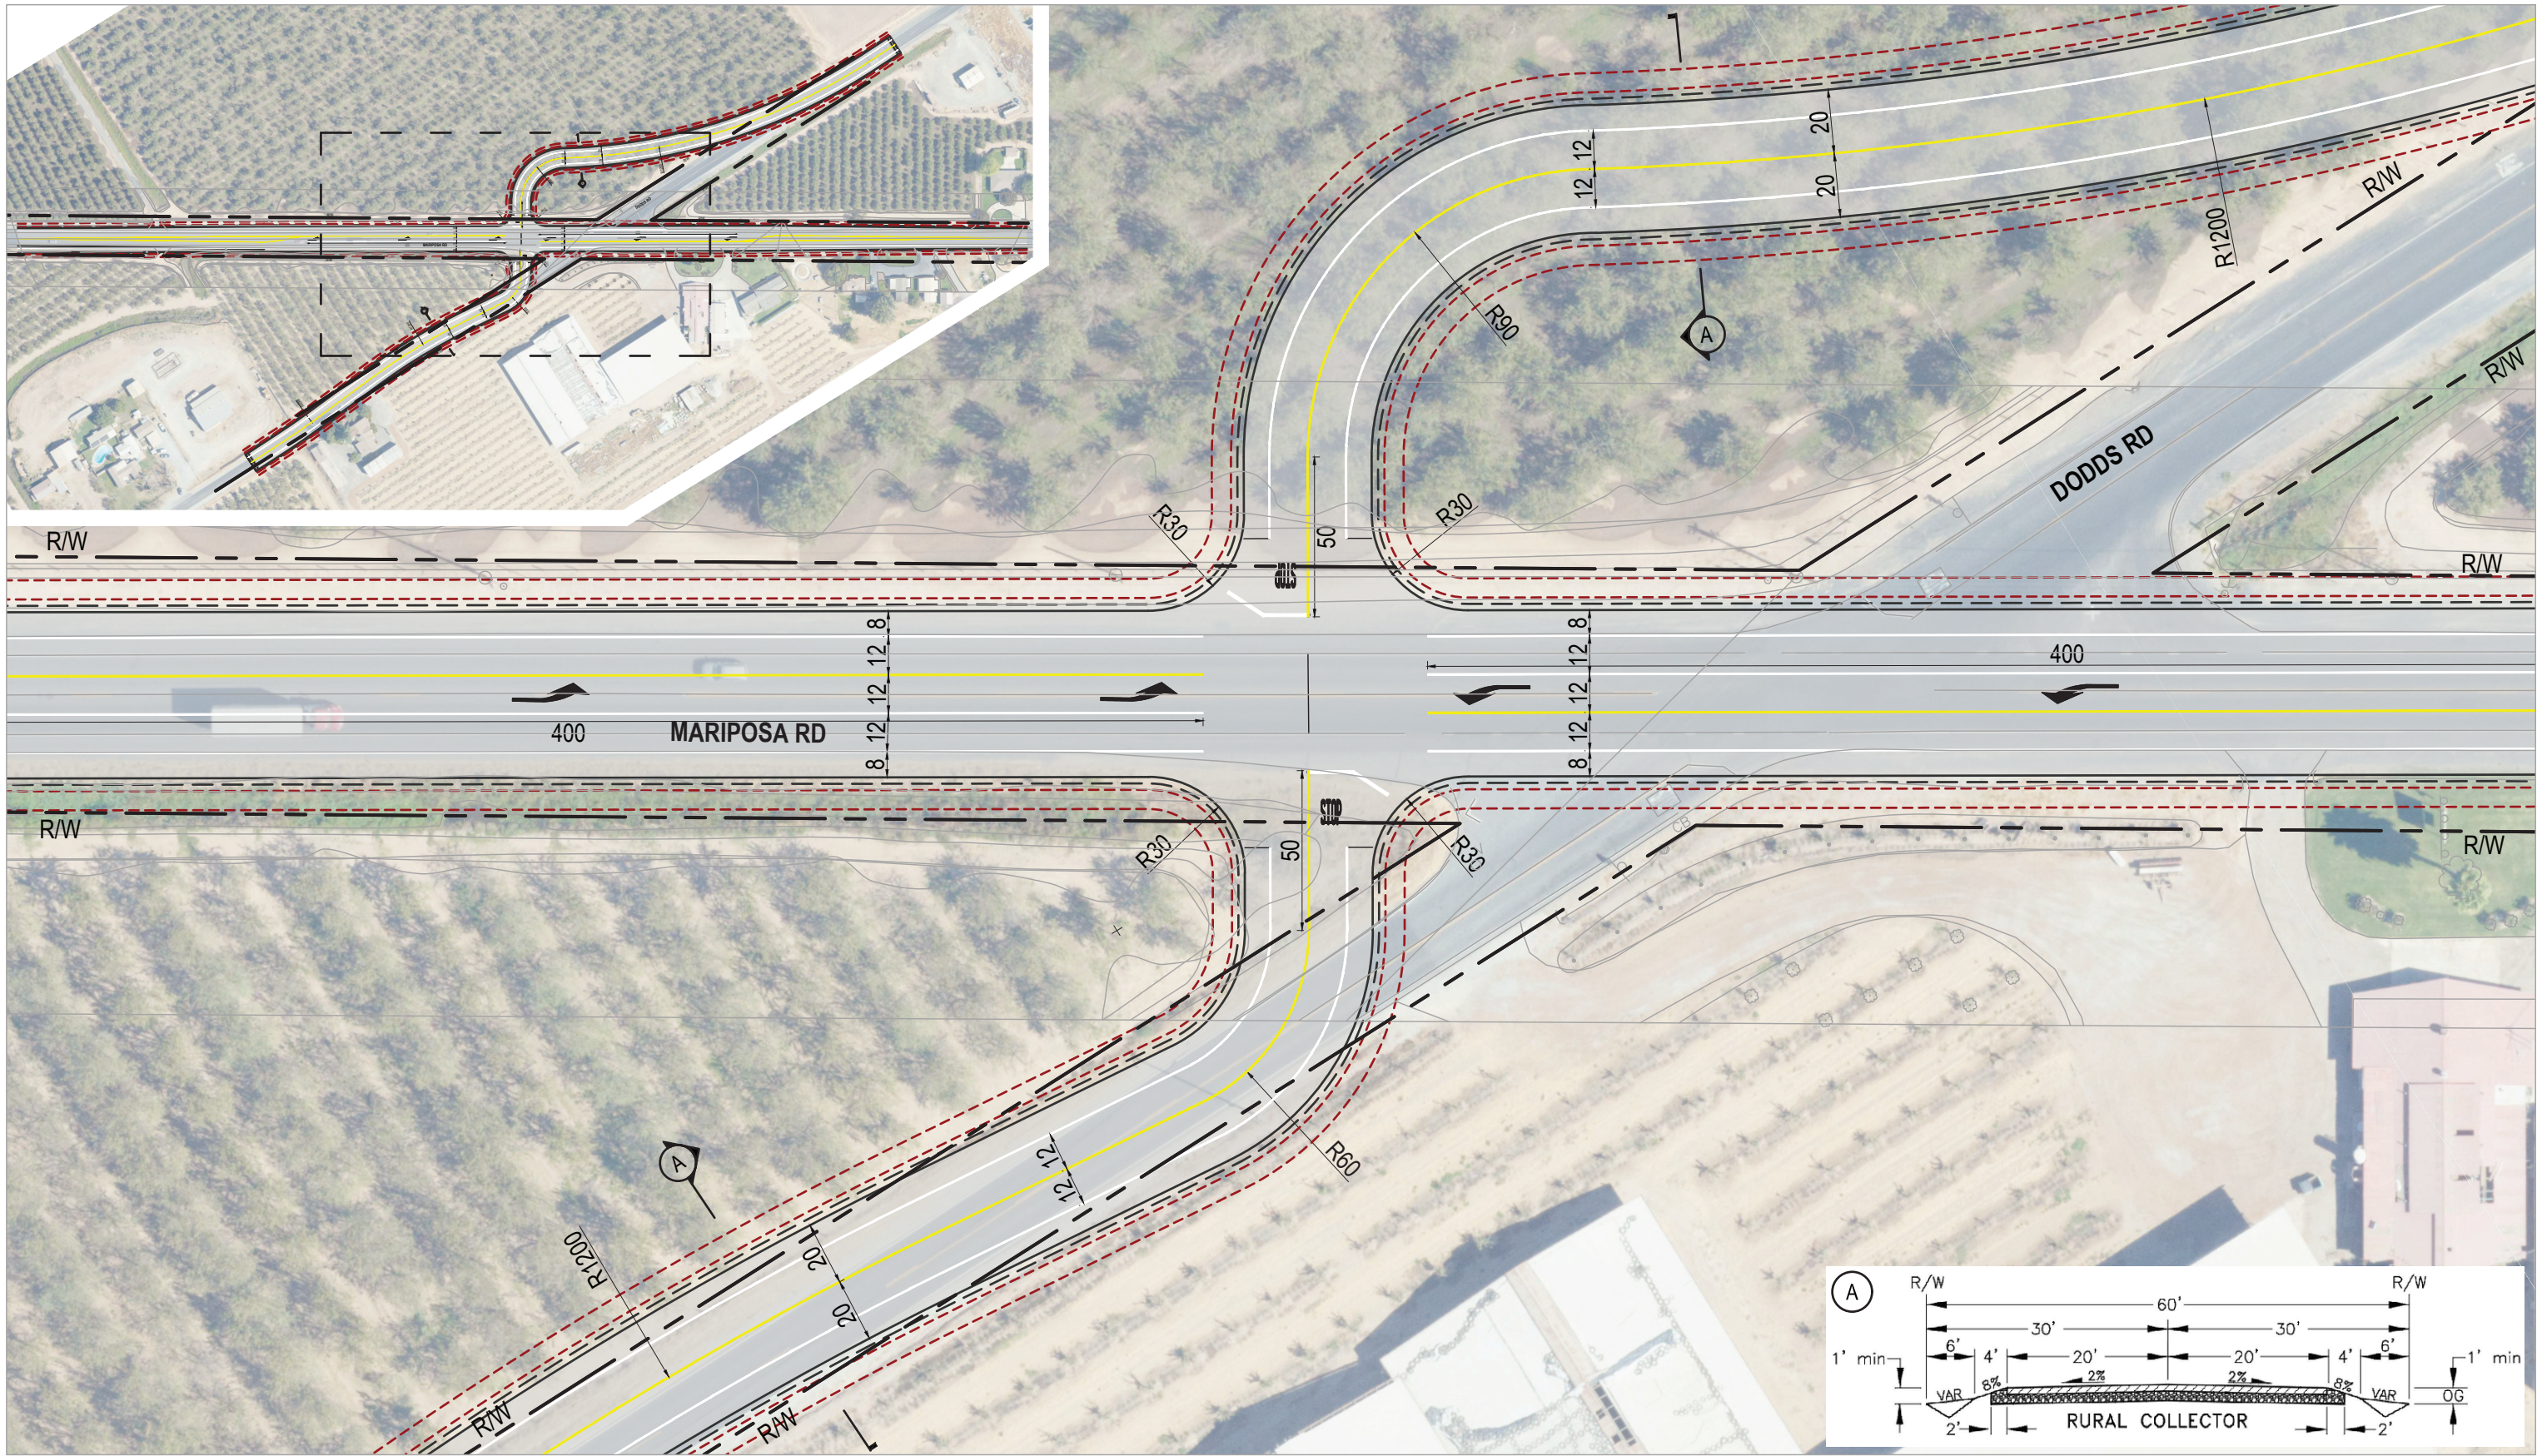


San Joaquin County
Mariposa Road & Escalon-Bellota
Road Specific Plan

CONCEPTUAL DESIGN
DODDS RD - ALTERNATIVE 2

Project No. 12635063
Report No. 001
Date NOVEMBER 2025

FIGURE G.9