
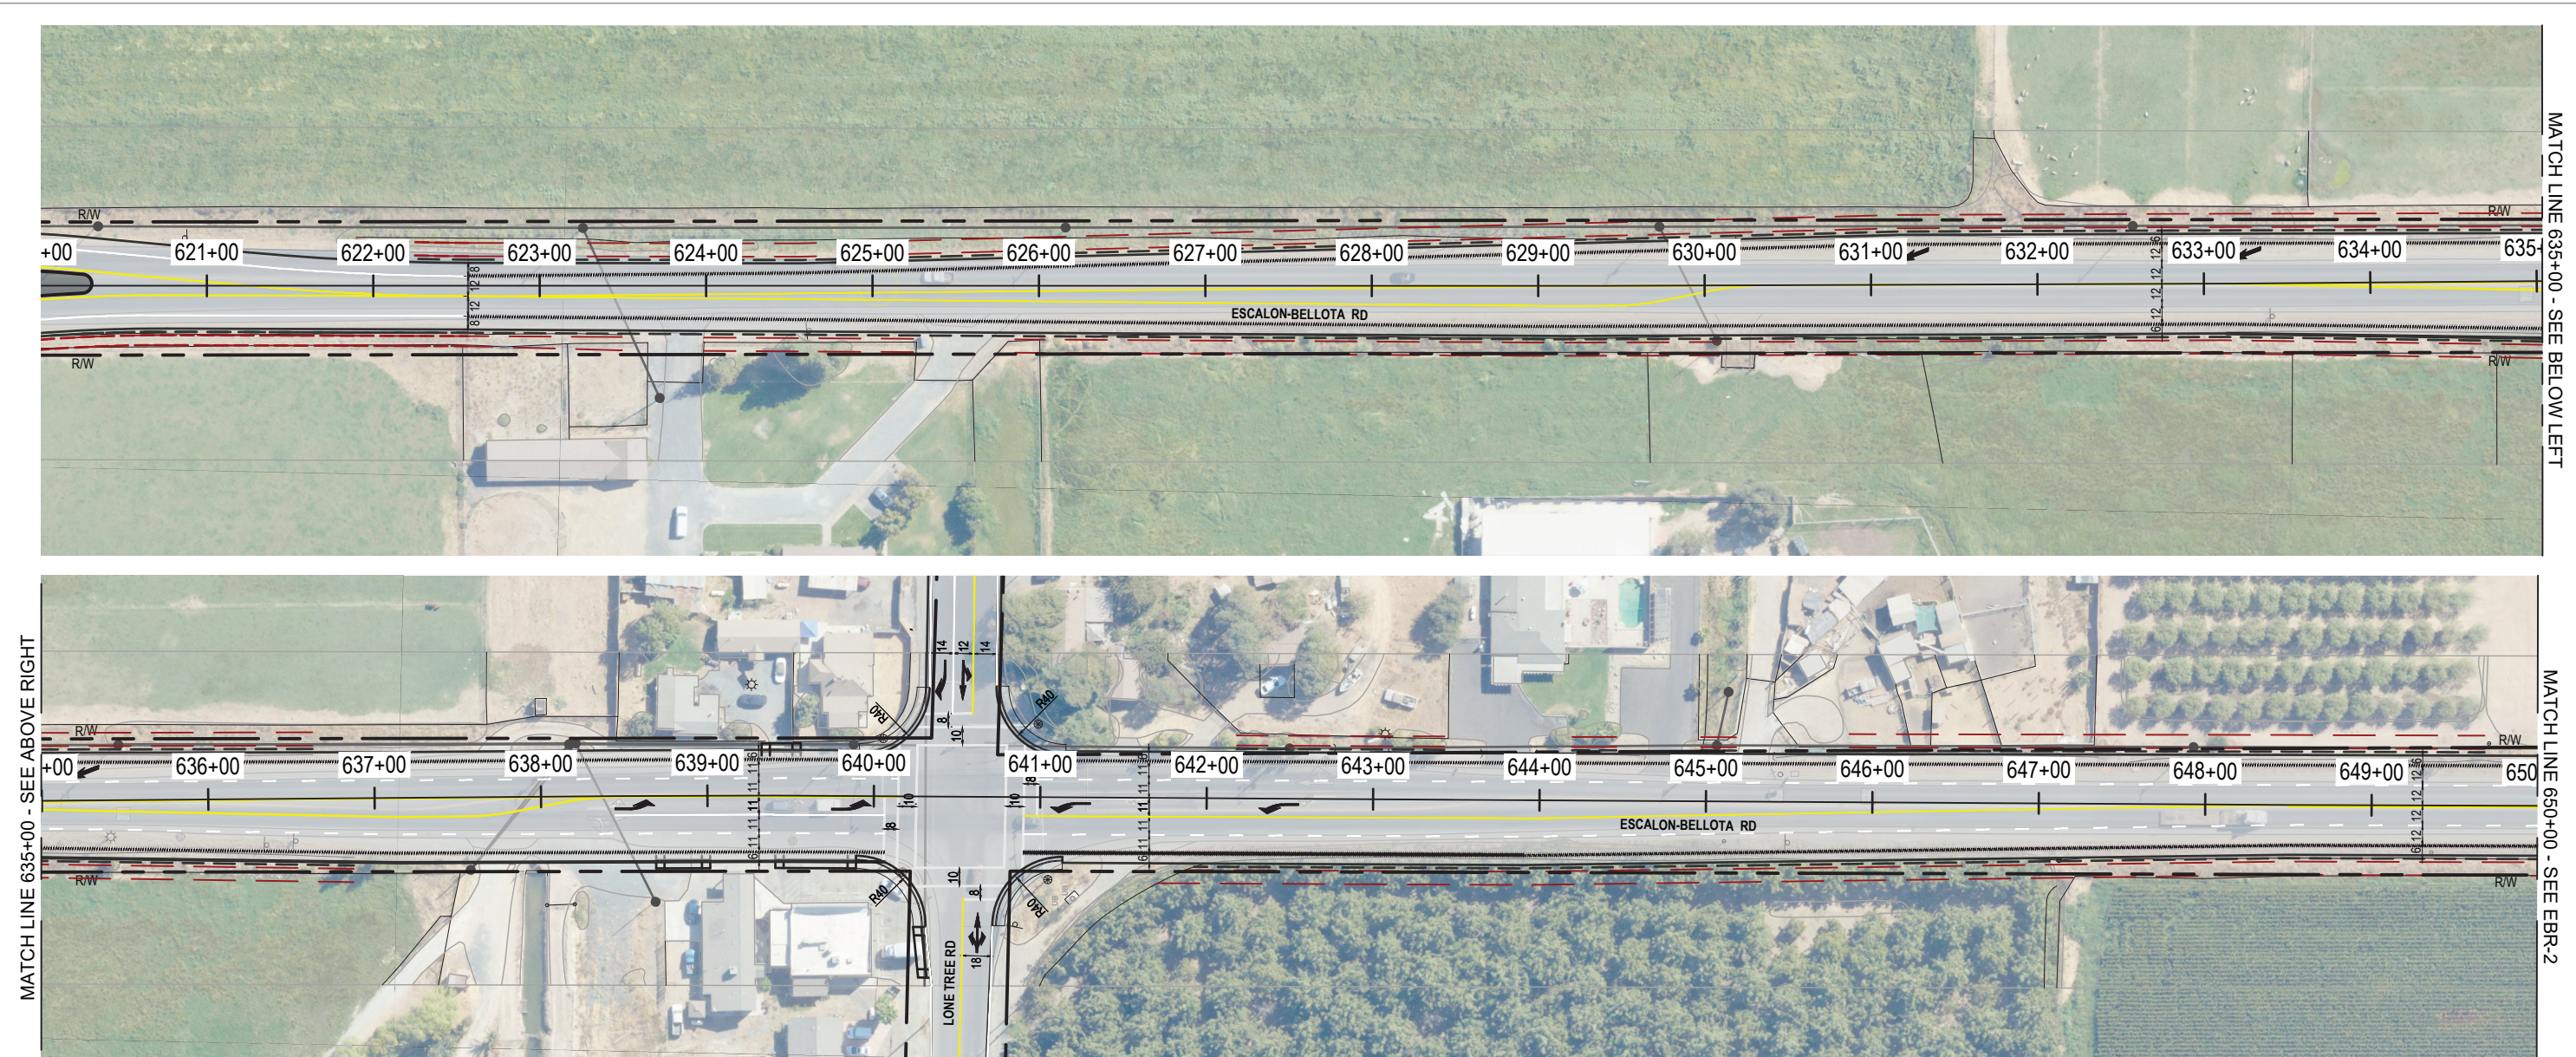
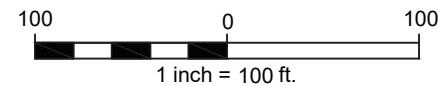


San Joaquin County
 Mariposa Road & Escalon-Bellota
 Road Specific Plan
 FOUR LANE WIDENING CONCEPTUAL DESIGN
ESCALON-BELLOTA RD (EBR)

Project No. **12635063**
 Report No. **001**
 Date **MAY 2026**

FIGURE G.21


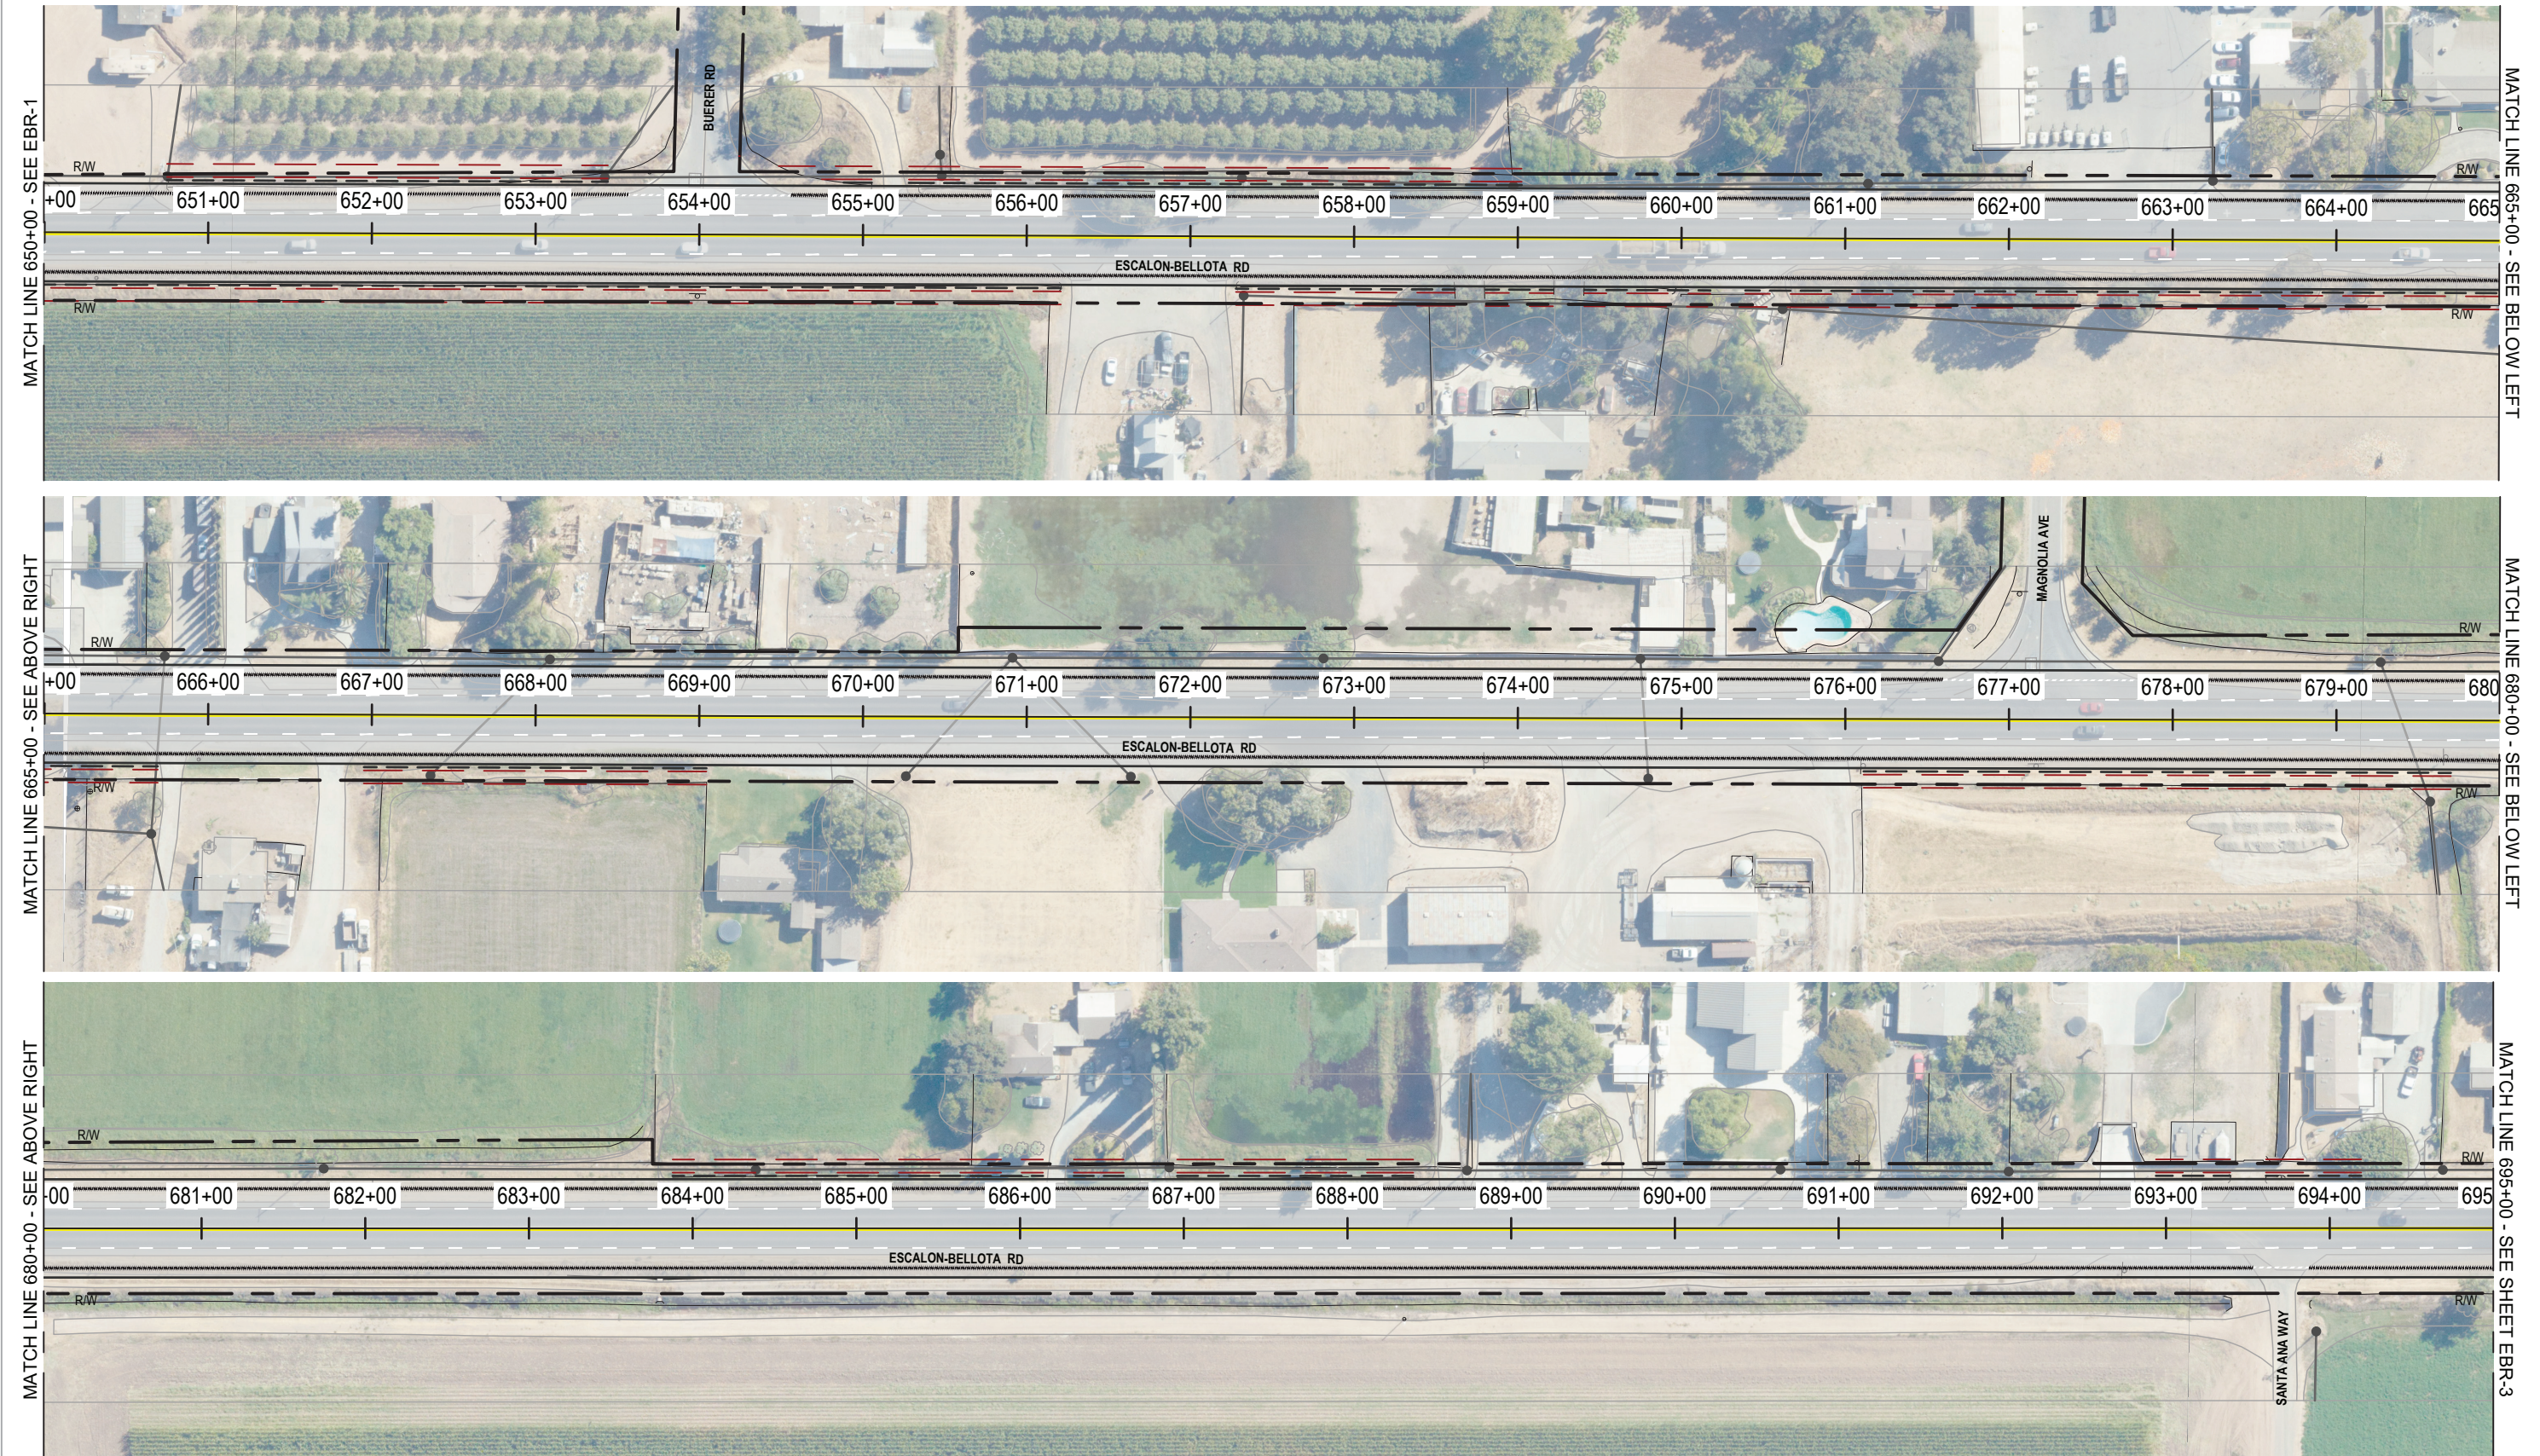


San Joaquin County
 Mariposa Road & Escalon-Bellota
 Road Specific Plan
 FOUR LANE WIDENING CONCEPTUAL DESIGN
ESCALON-BELLOTA RD (EBR)

Project No. 12635063
 Report No. 001
 Date MAY 2026

FIGURE G.22

Source:

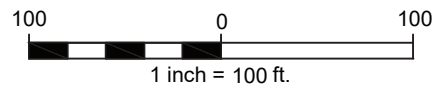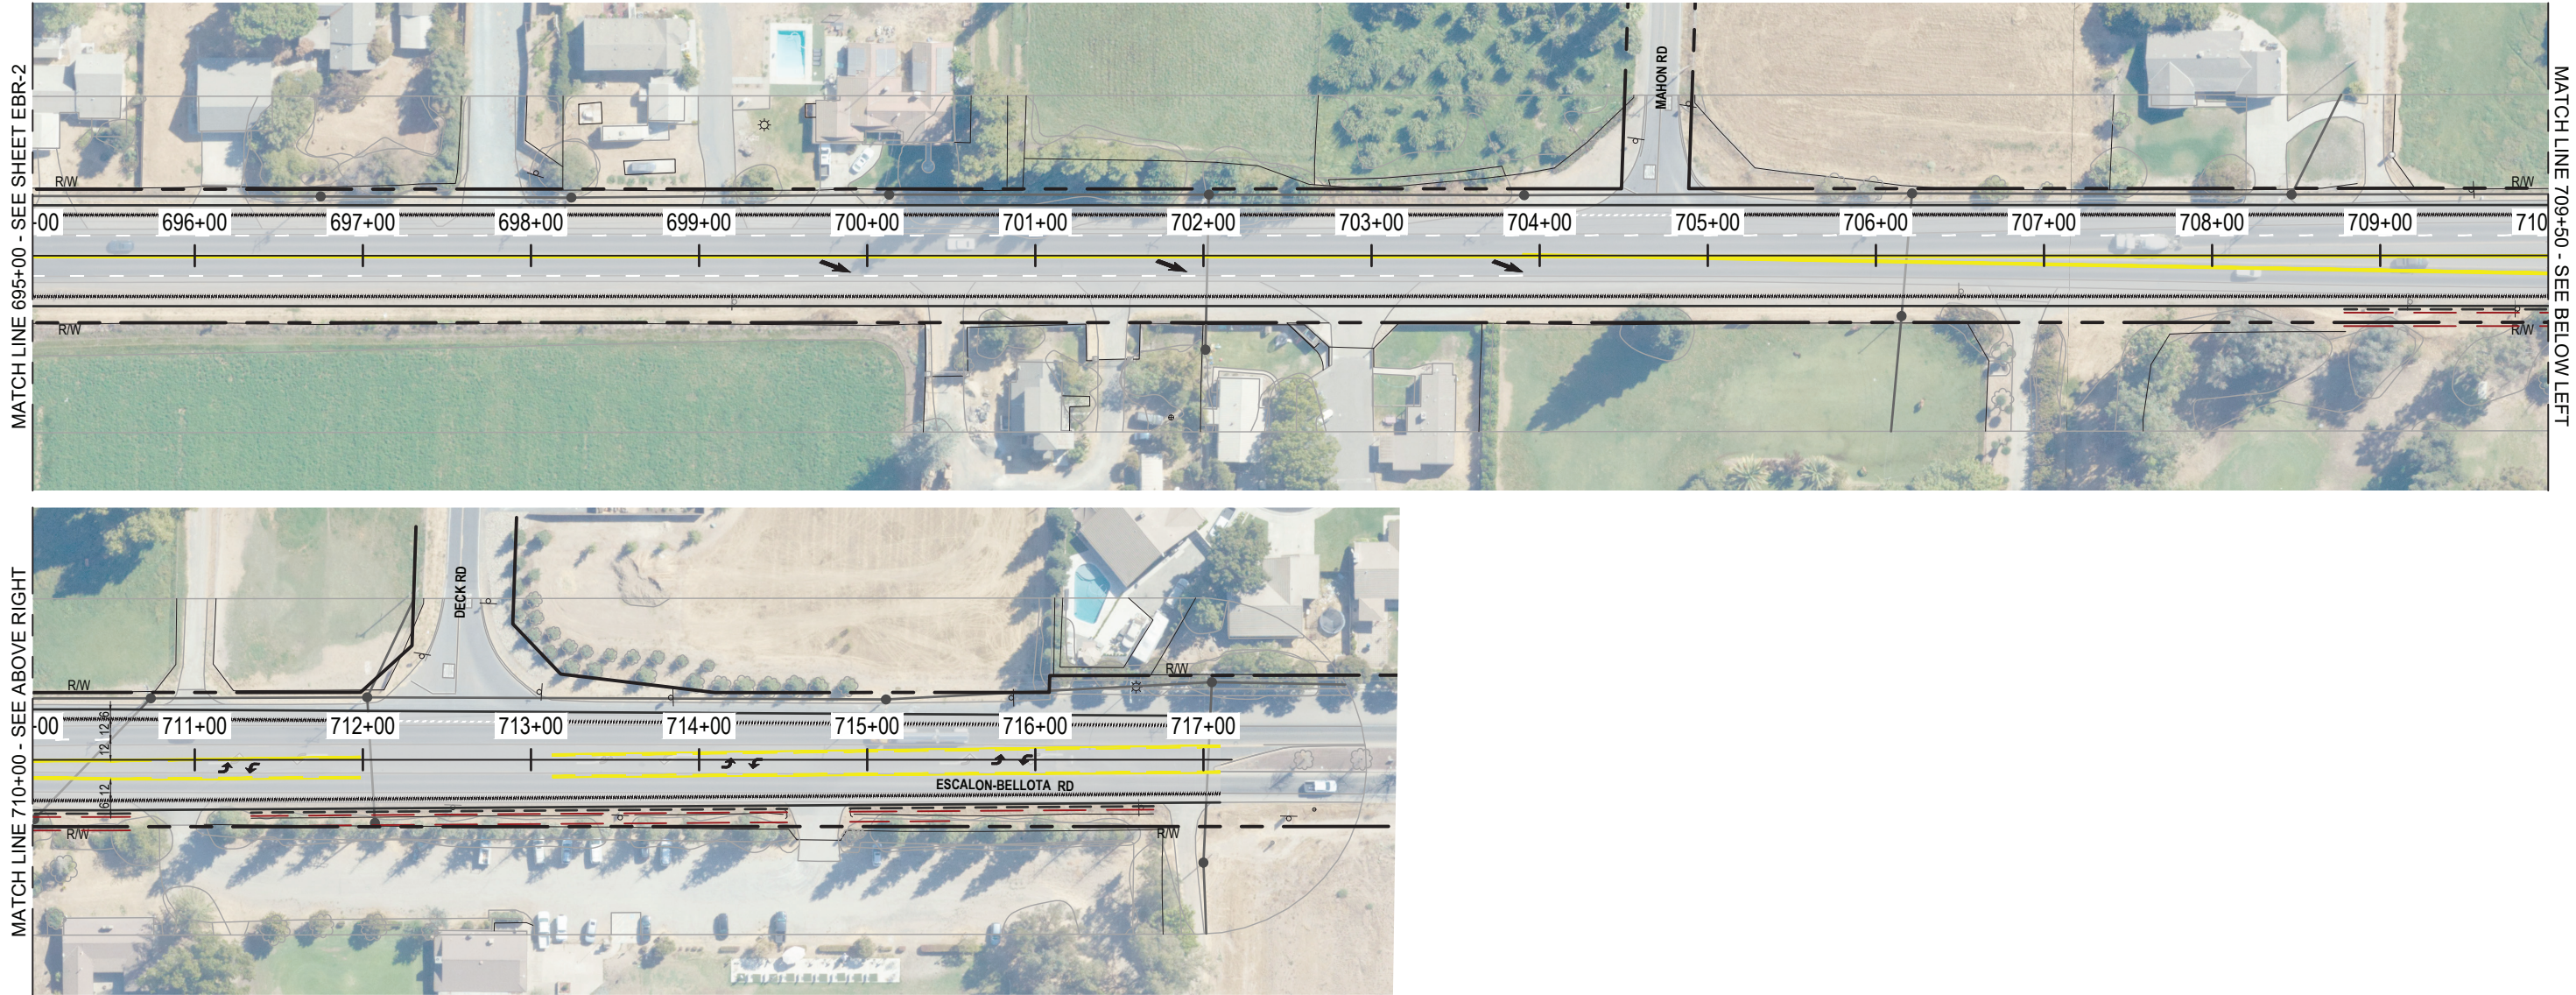

San Joaquin County
Mariposa Road & Escalon-Bellota
Road Specific Plan
FOUR LANE WIDENING CONCEPTUAL DESIGN
ESCALON-BELLOTA RD (EBR)

Project No. 12635063
Report No. 001
Date MAY 2026

FIGURE G.23

Source: