


1"=50'

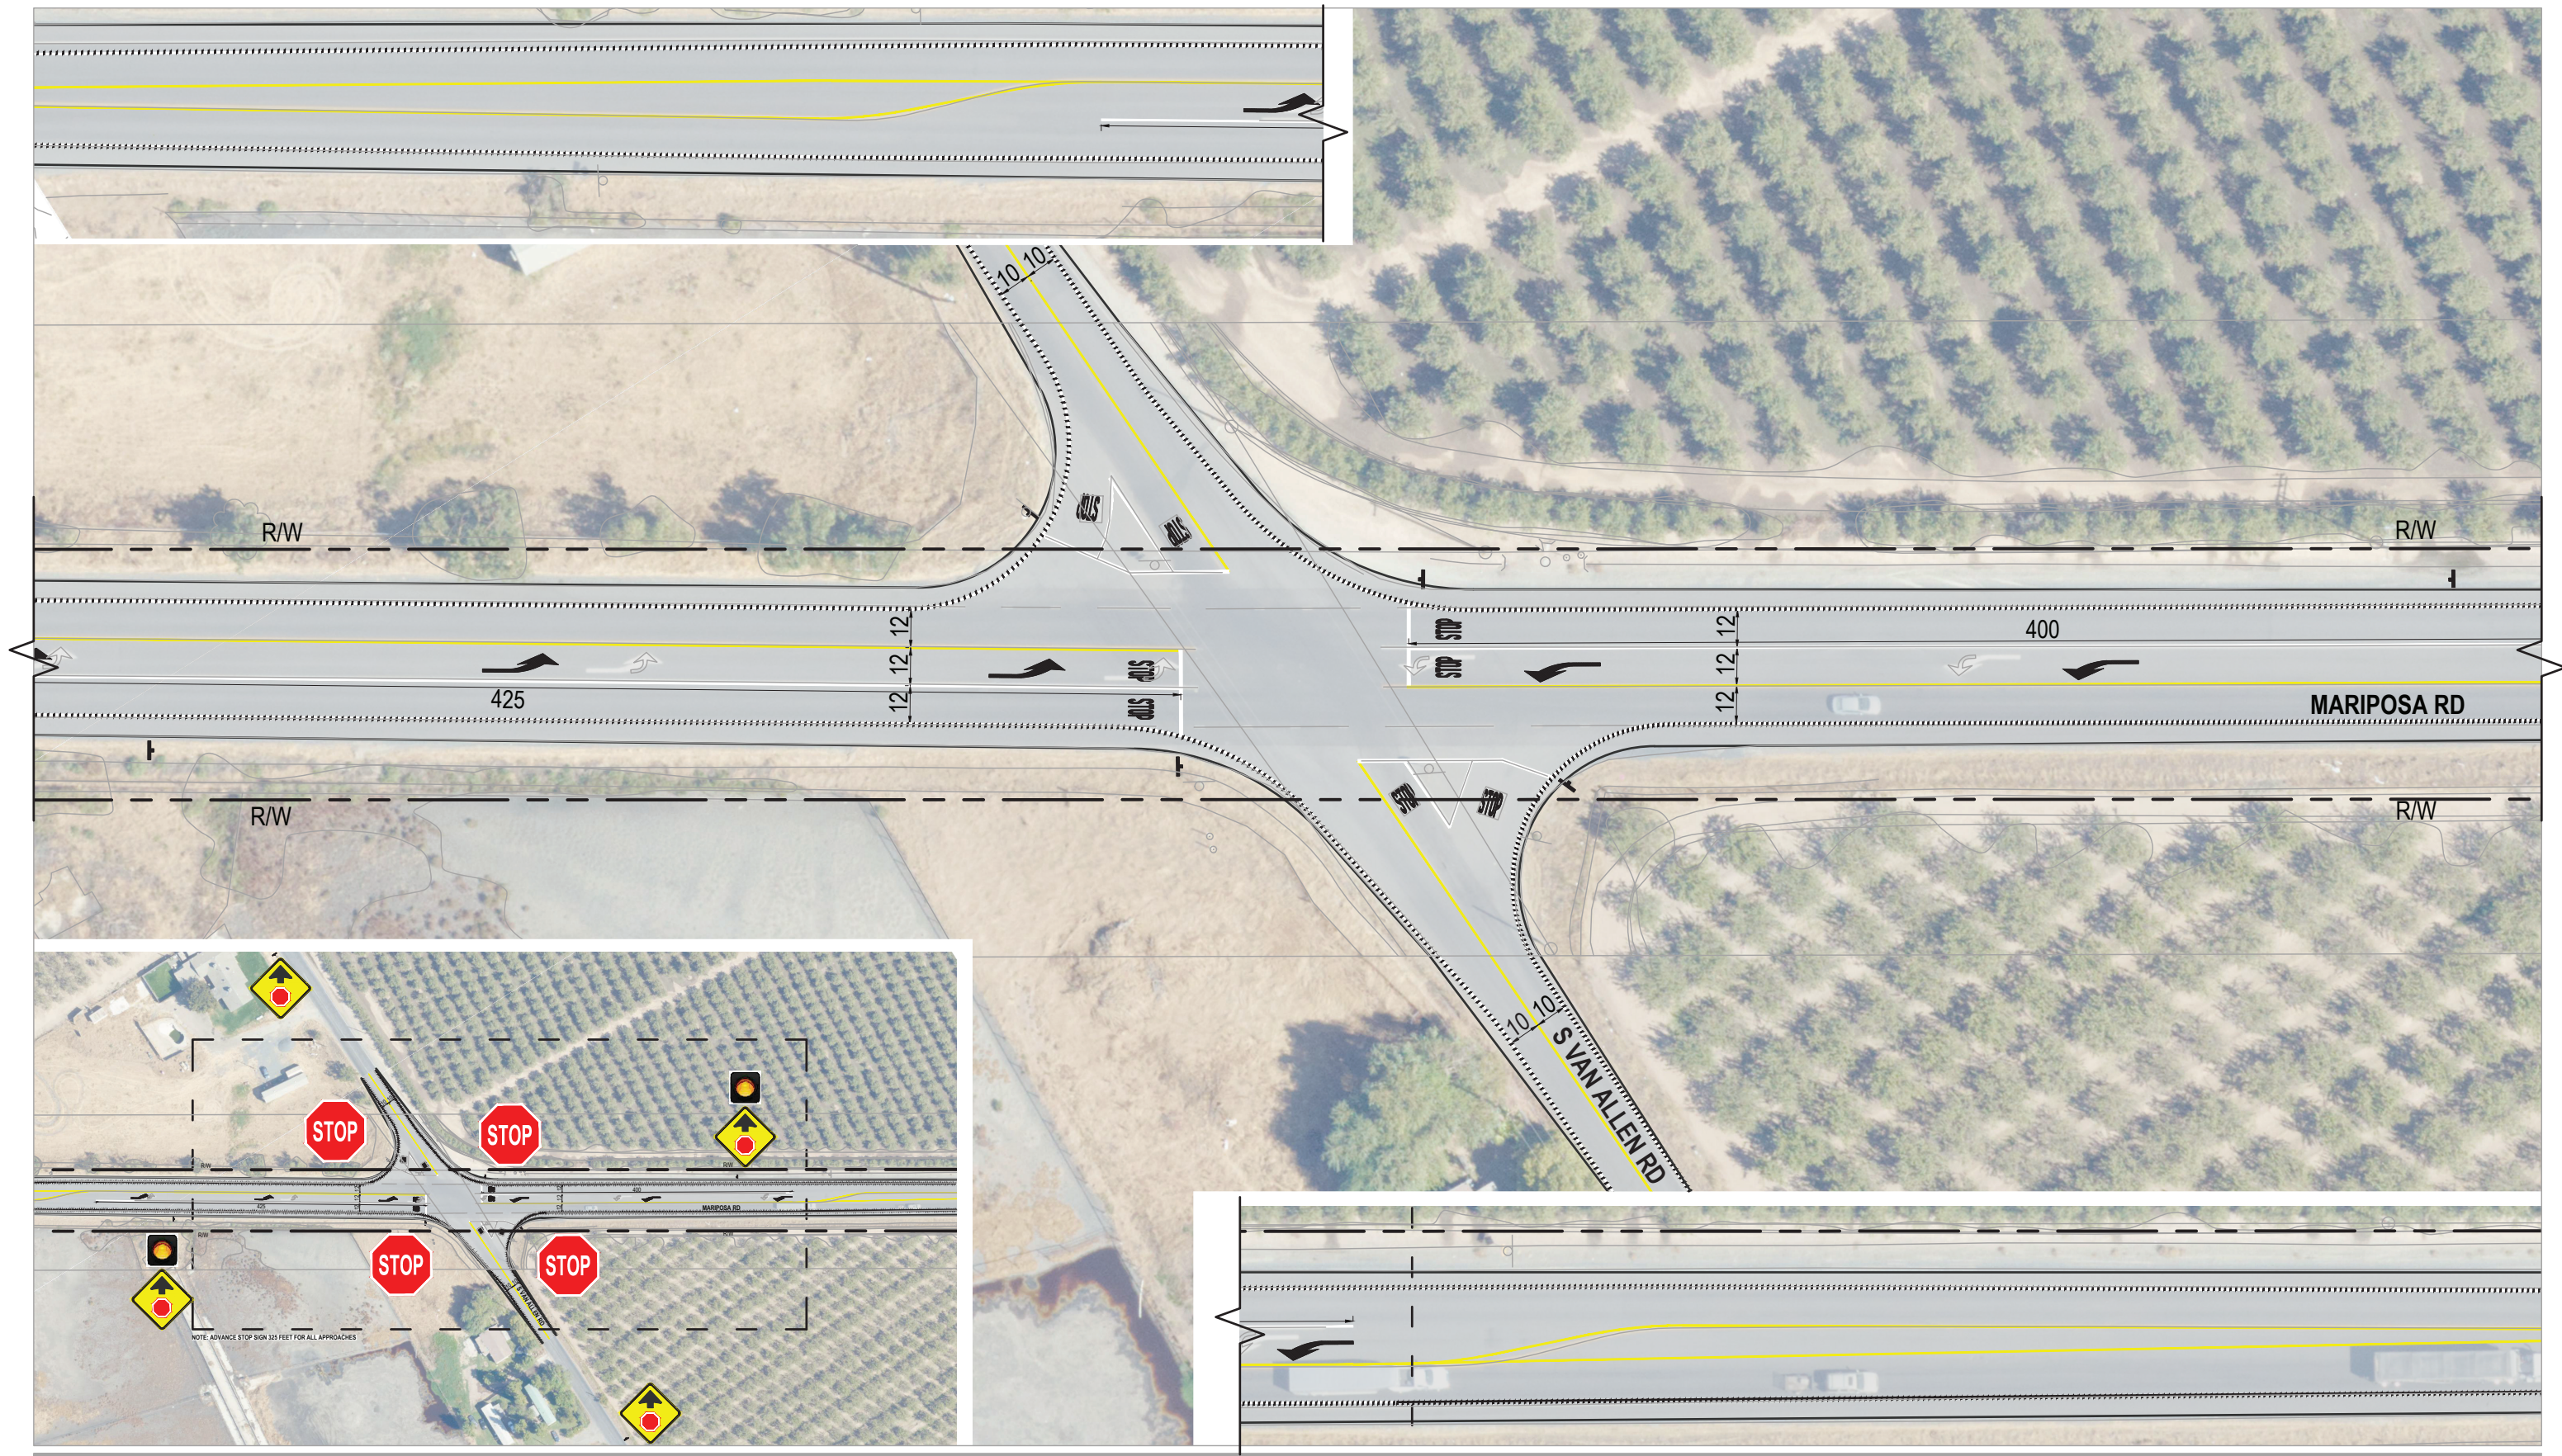

San Joaquin County
Mariposa Road & Escalon-Bellota
Road Specific Plan

CONCEPTUAL DESIGN
S VAN ALLEN RD - ALTERNATIVE 1

Project No. 12635063
Report No. 001
Date NOVEMBER 2025

FIGURE G.6

Source: